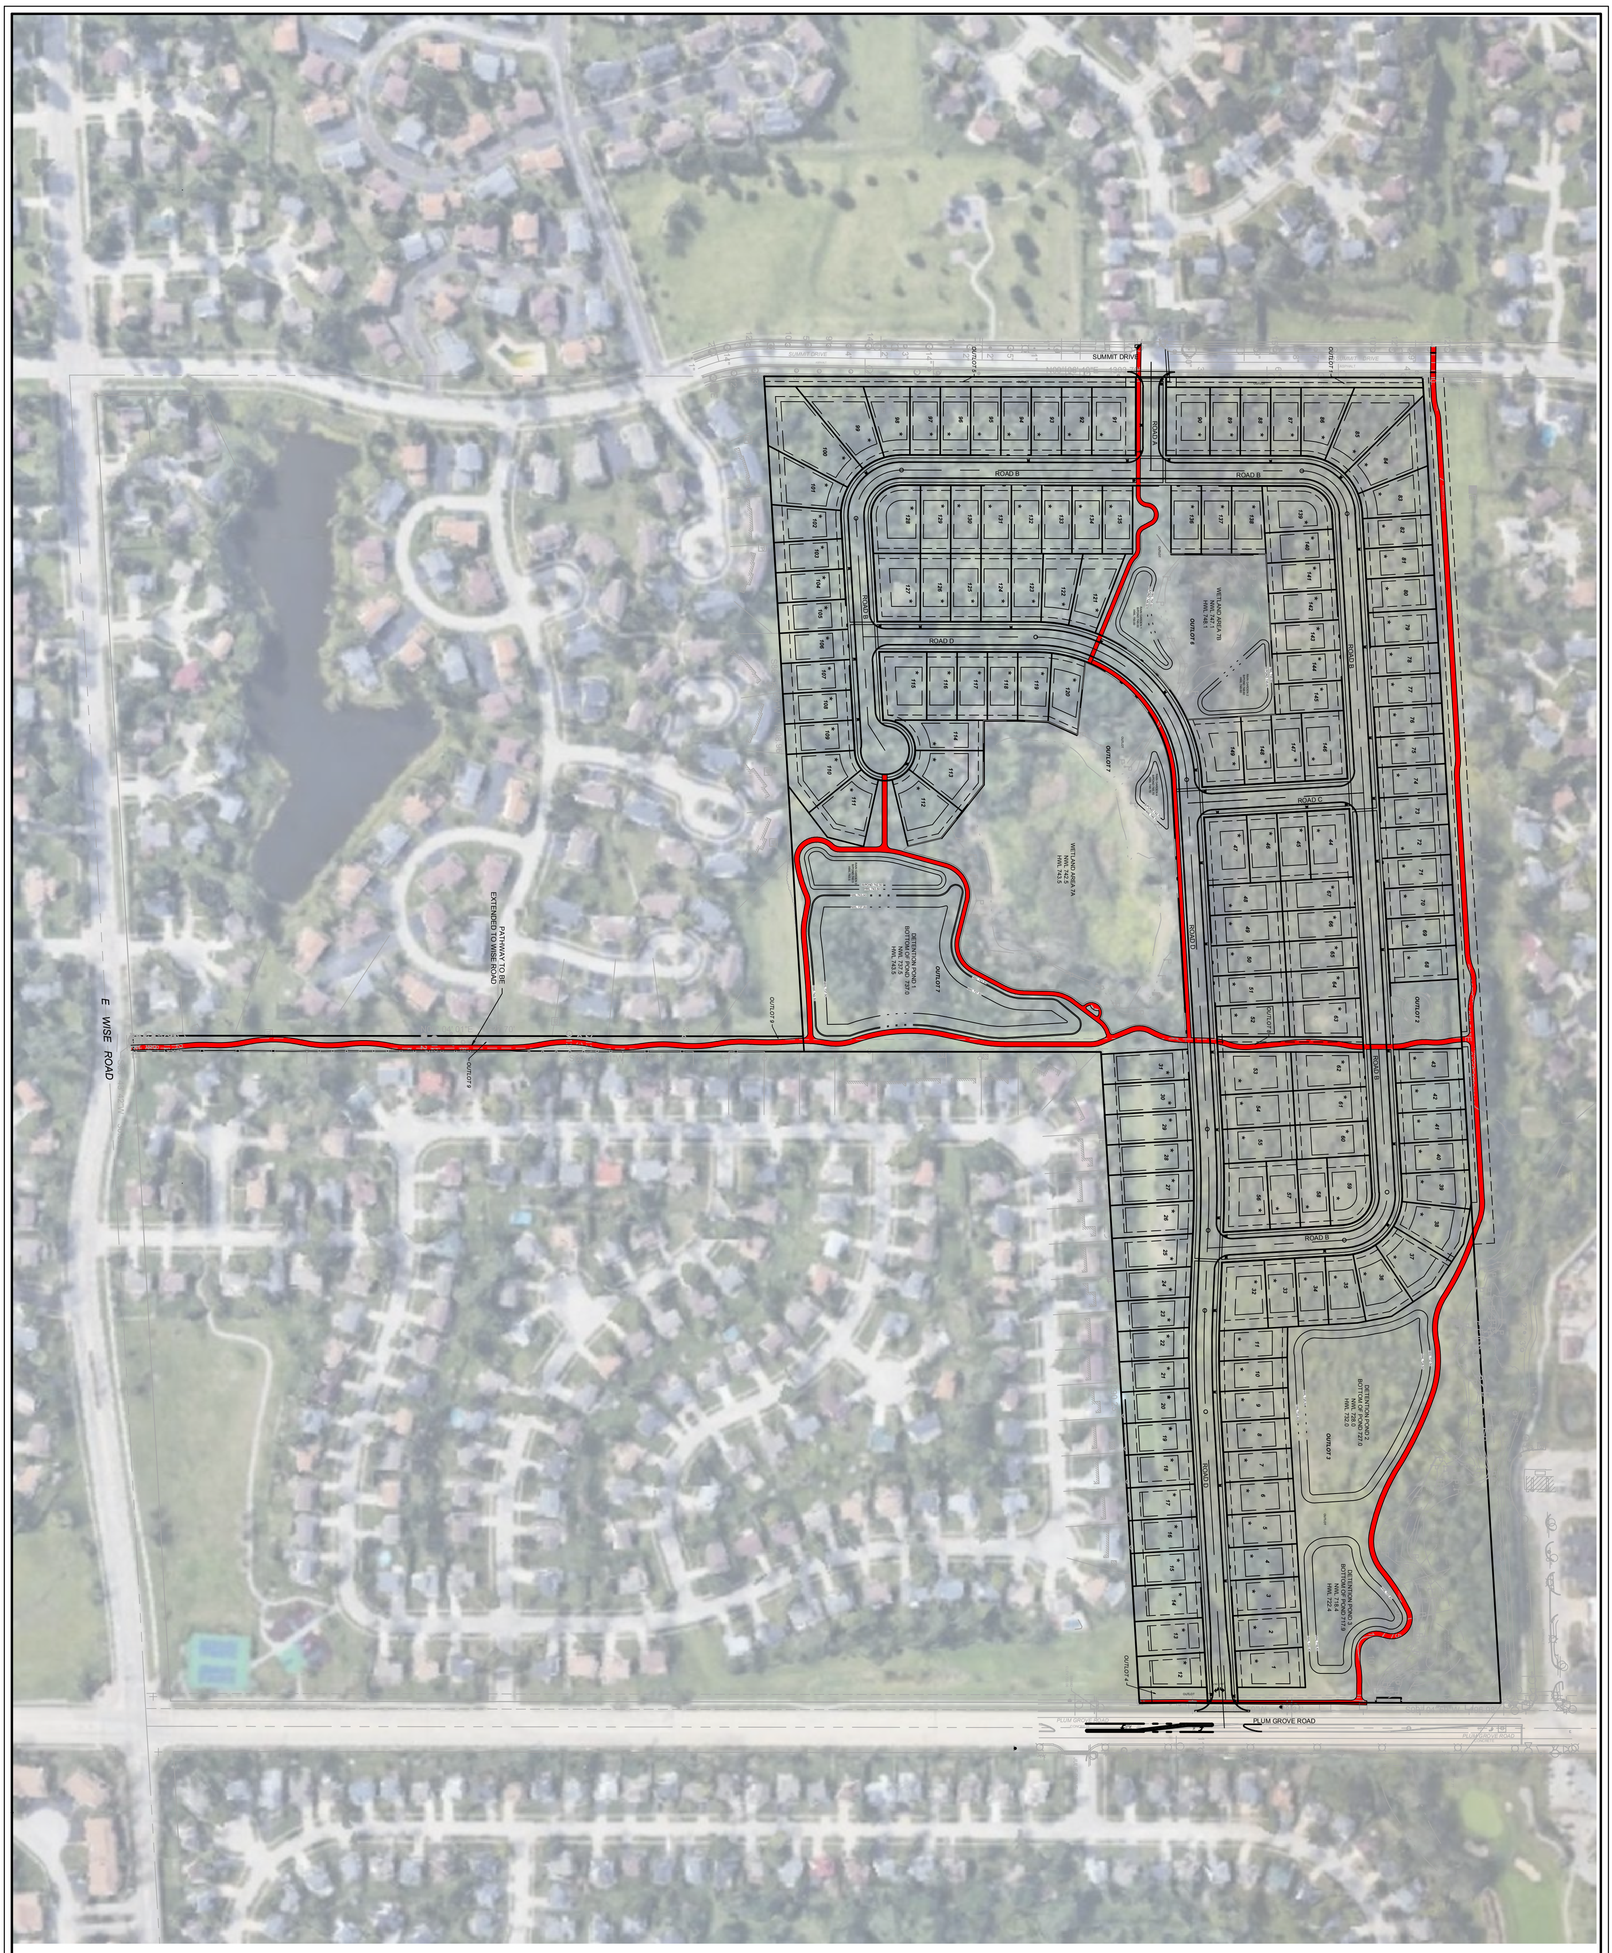

GRAPHIC SCALE

1" = 150'

150 75 0 150

EX 1

DRAWING NO.

7325 Janes Avenue
Woodridge, IL 60517
630.724.9200 phone
www.v3co.com

BIKE PATH EXHIBIT - OPTION 1

NITTI - SCHAUMBURG DEVELOPMENT

SCHAUMBURG ILLINOIS

PROJECT NO.:	19220
PROJECT MANAGER:	BCR
DESIGNED BY:	DEF
DRAWN BY:	DB

ORIGINAL ISSUE DATE: 12-20-19

REVISIONS

NO.	DATE	DESCRIPTION	NO.	DATE	DESCRIPTION
1	02-19-20	REVISED PER VILLAGE REVIEW			
2	05-06-20	REVISED PER VILLAGE REVIEW			
3	06-30-20	REVISED PER VILLAGE REVIEW			

N:\20191\19220\Drawings\ACAD\LDS\04\Misc Drawings\Bike Path\19220_opt1.dwg 6/30/2020

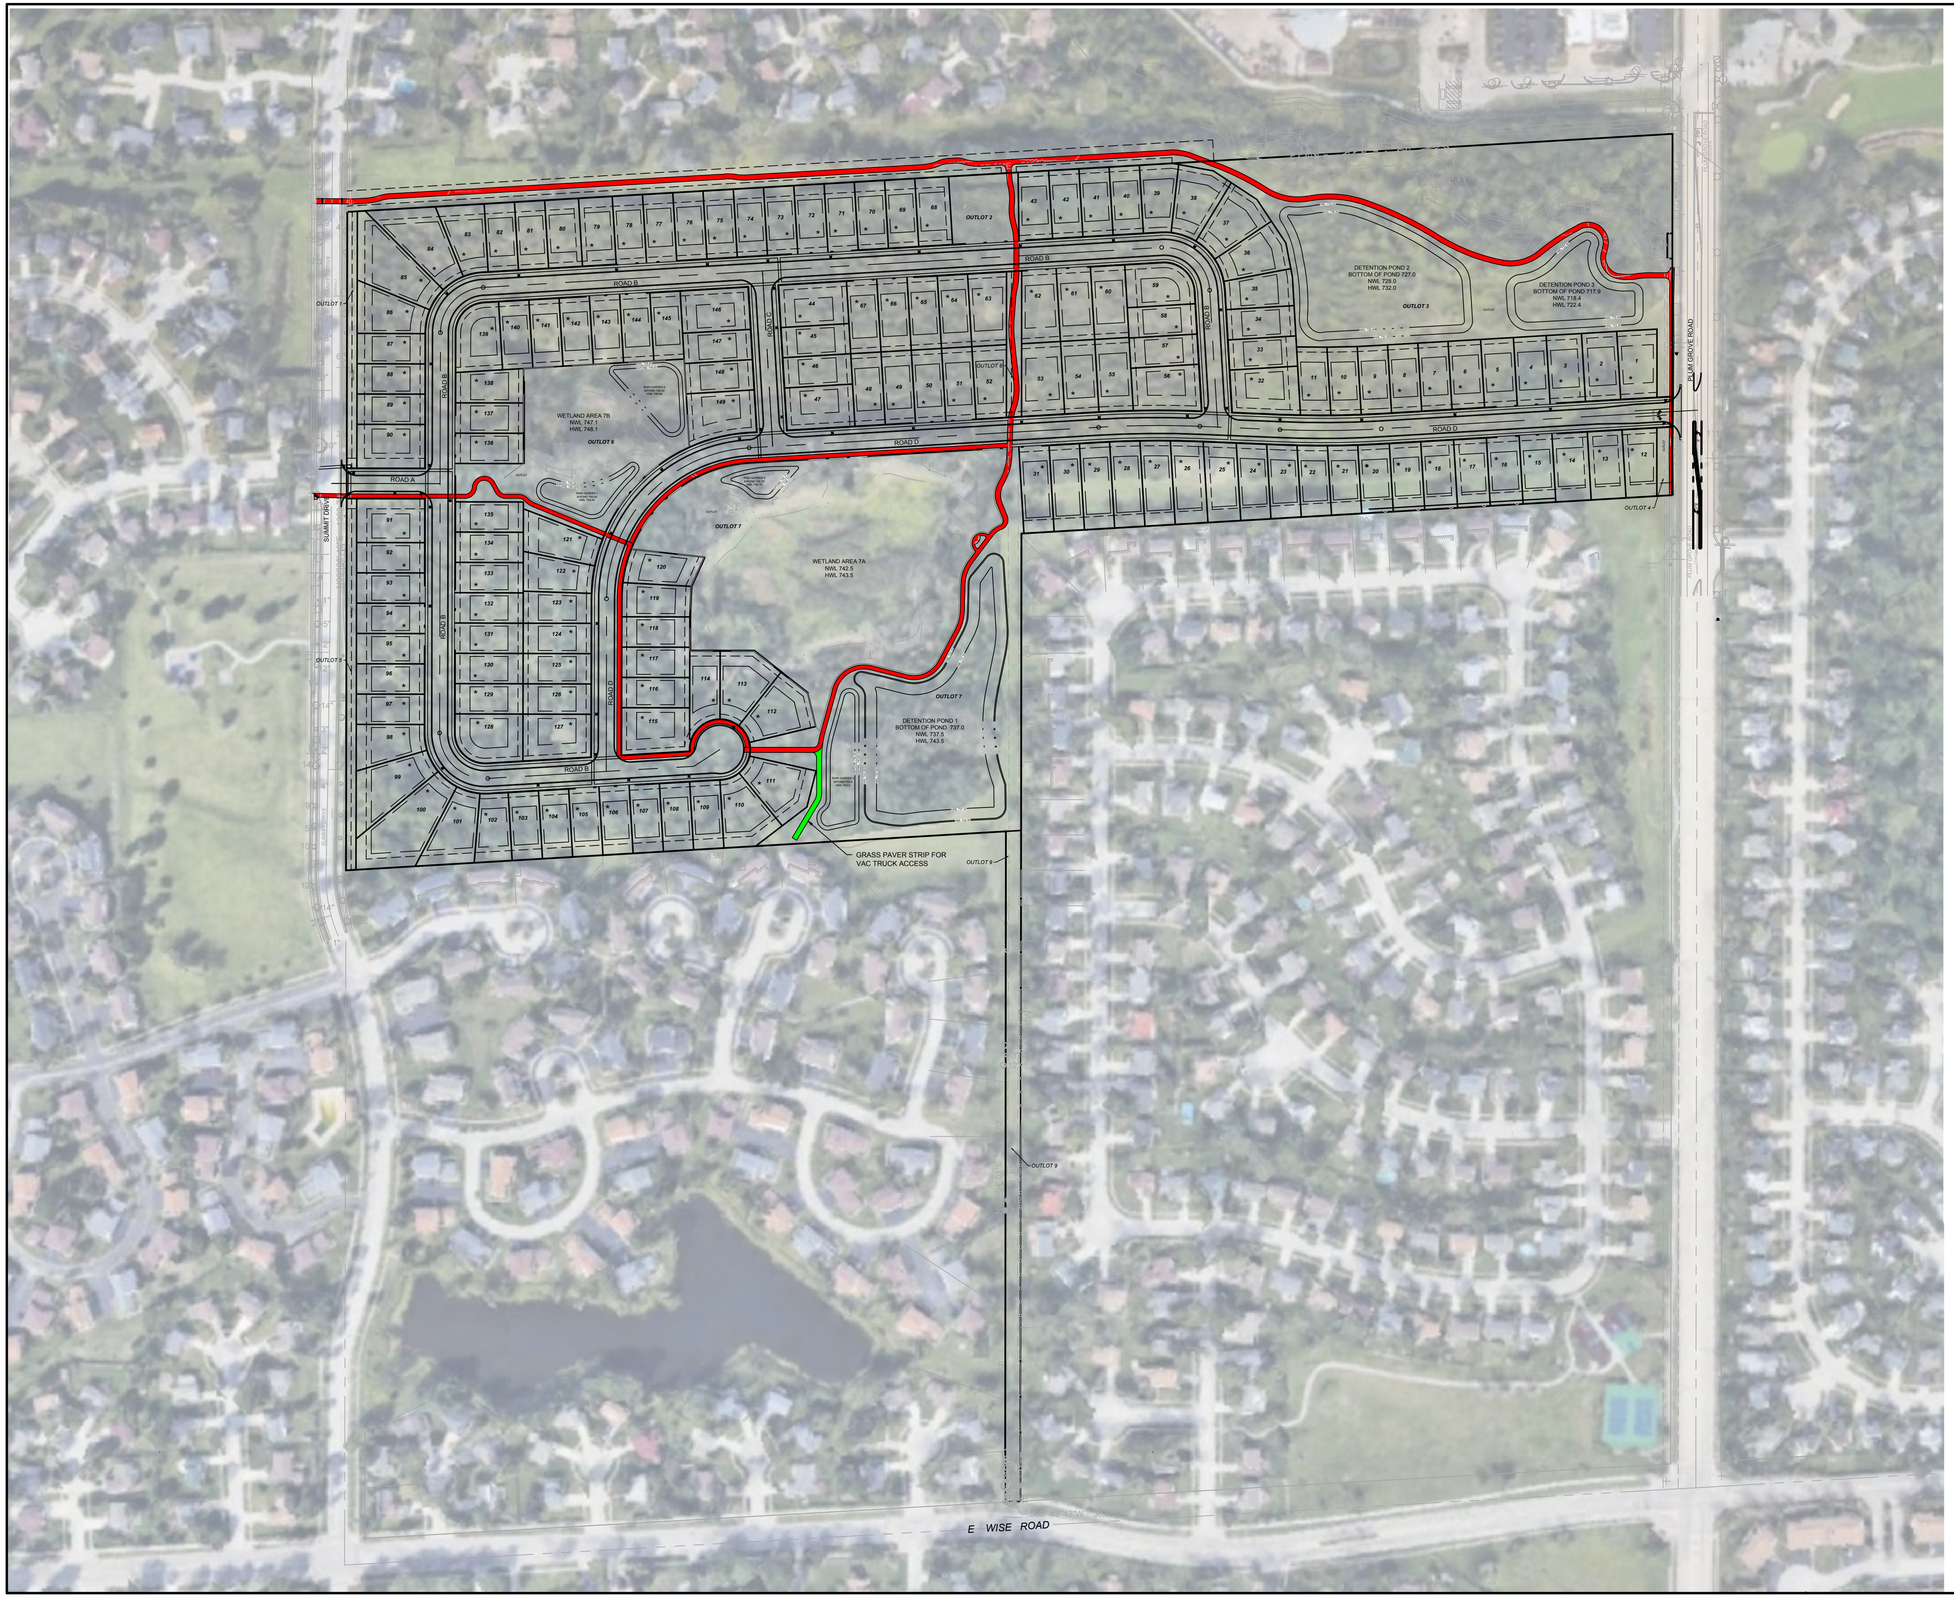

GRAPHIC SCALE

150 75 0 150

1" = 150'

PROJECT NO: 19220

PROJECT MANAGER: BCR

DESIGNED BY: DEF

DRAWN BY: DB

ORIGINAL ISSUE DATE: 12-20-19

REVISIONS

NO.	DATE	DESCRIPTION
1	02-19-20	REVISED PER VILLAGE REVIEW
2	05-06-20	REVISED PER VILLAGE REVIEW
3	06-30-20	REVISED PER VILLAGE REVIEW

BIKE PATH EXHIBIT - OPTION 2

NITTI - SCHAUMBURG DEVELOPMENT

SCHAUMBURG ILLINOIS

7325 Janes Avenue
Woodridge, IL 60517
630.724.9200 phone
www.v3co.com

DRAWING NO.

EX 2

N:\2019\19220\Drawings\ACAD\LD\S04\Misc Drawings\Bike Path9220_opt2.dwg 6/30/2020